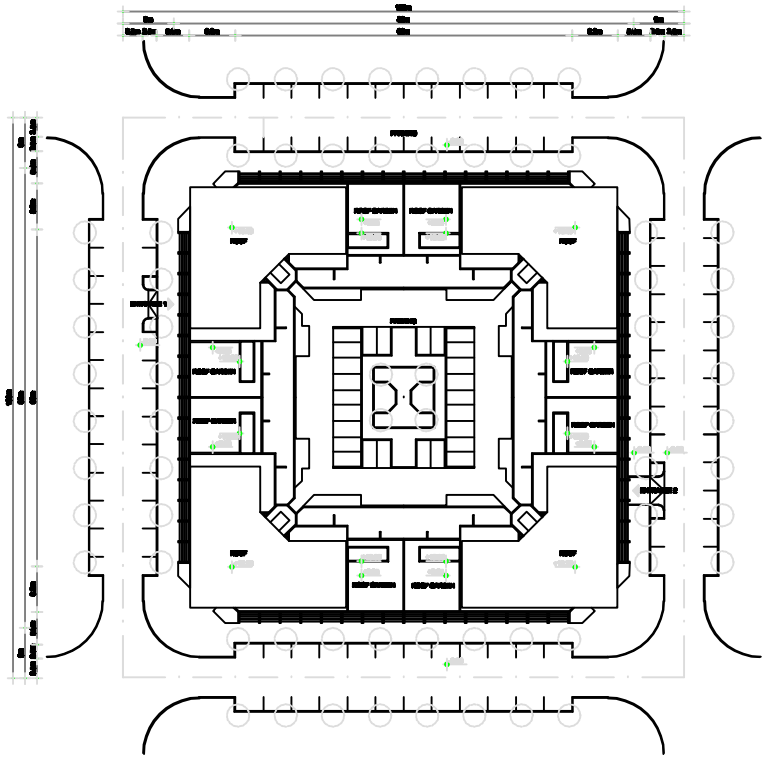

SITE PLAN
SCALE 1:400

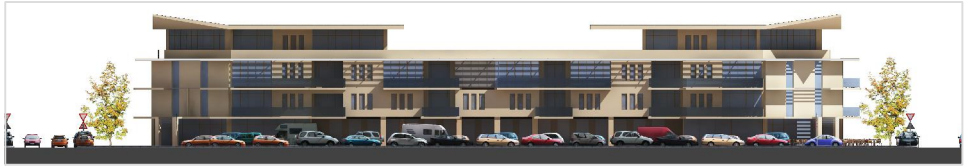

SIDE ELEVATION
SCALE 1:250

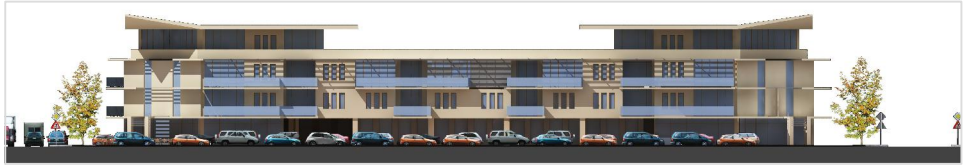

GARAGE ENTRANCE ELEVATION
SCALE 1:250

CORNER VIEW

AsmecAfrica arxview	DRAWN BY	D.K.	CLIENT: HAWKWOOD PROPERTIES LTD
	CHECKED	S.G.	PROJECT: LA CITE DU FLEUVE LOW RISE APARTMENT BLOCK
	CHECKED BY	L.K.	DRAWING TITLE: SITE PLAN AND ELEVATIONS
	DATE	JULY 2010	DRAWING No.: 2K-005
	SCALE	1:400	